Name of Work: Construction of Drains and Culverts in Ward No. 13 (Doddabommasandra).

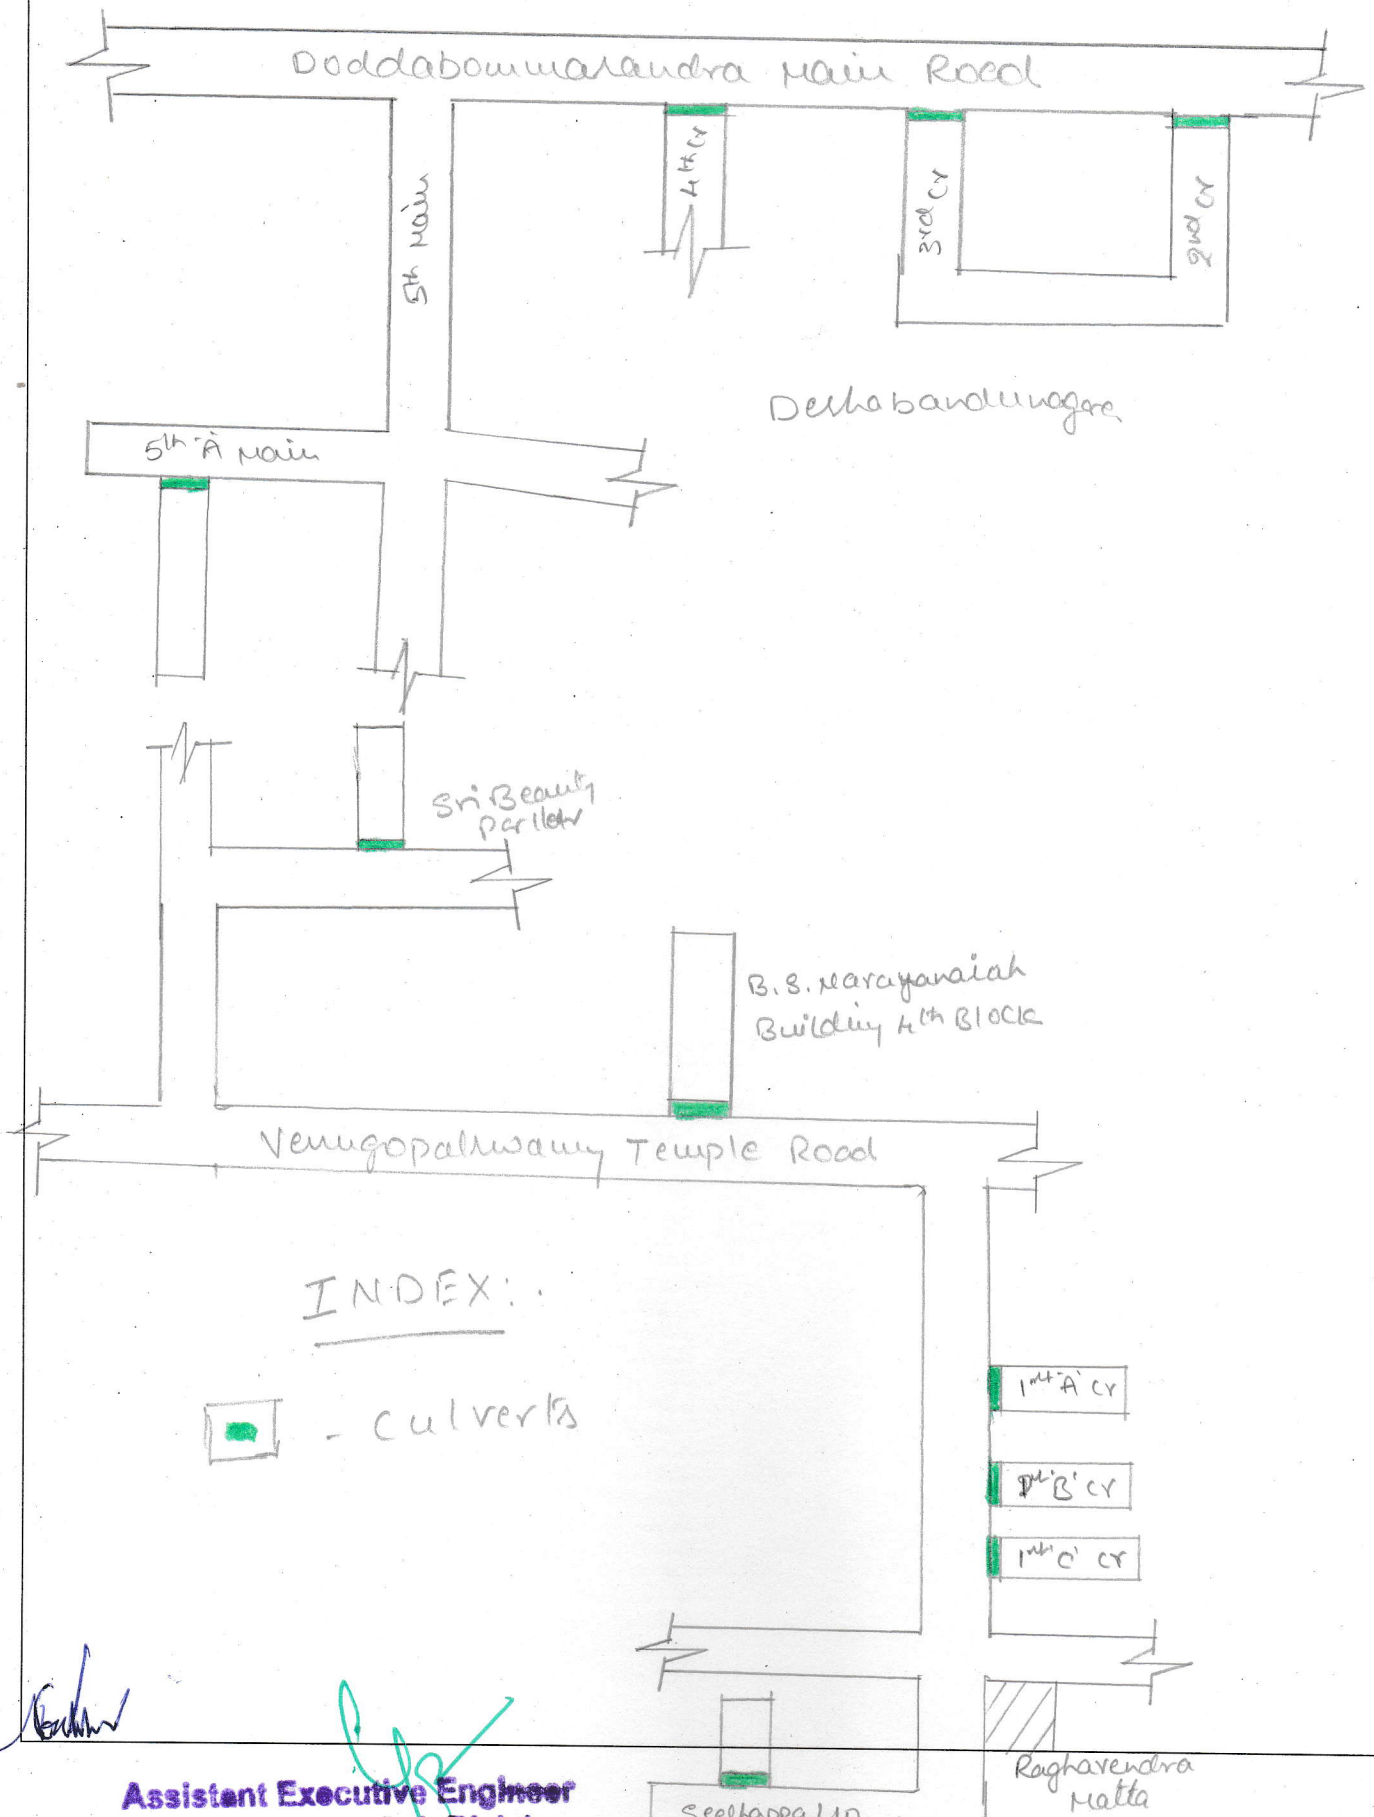

Assistant Executive Engineer

Name of Work: Construction of Drains and Culverts in Ward No. 13 (Doddabommasandra).

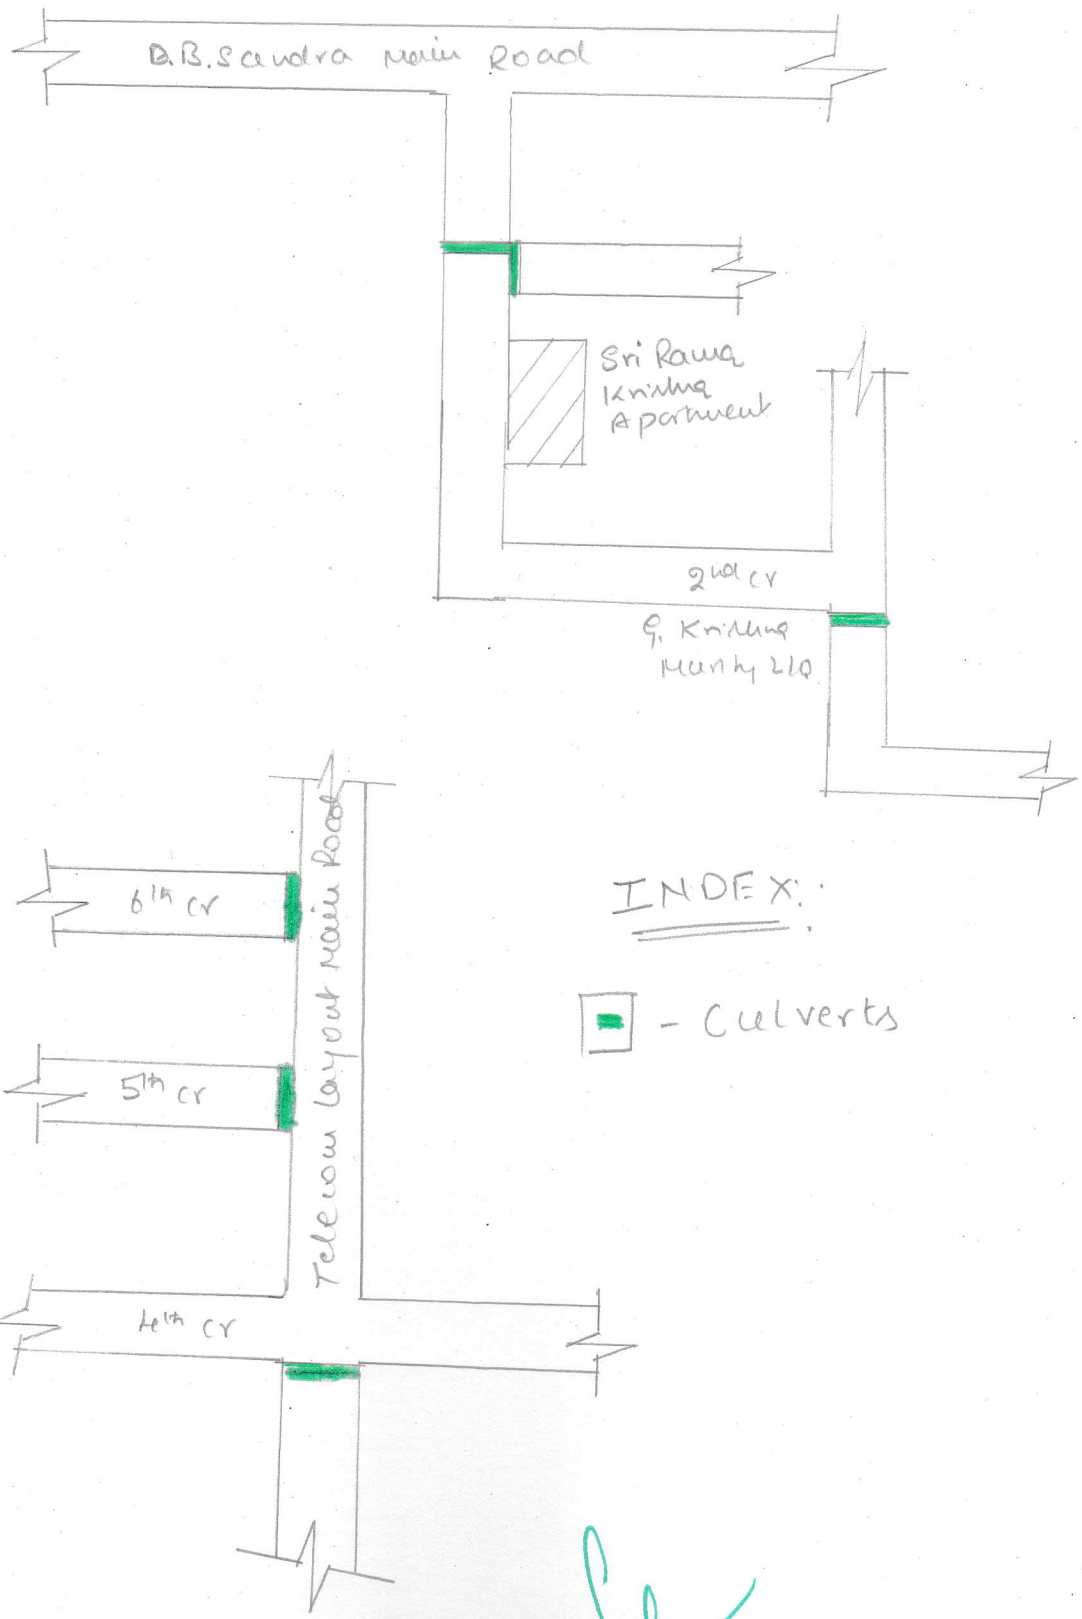

Assistant Executive Engineer
Vidyaranyapura Sub Division
B.B.M.P, Bangalore - 97

AE-12